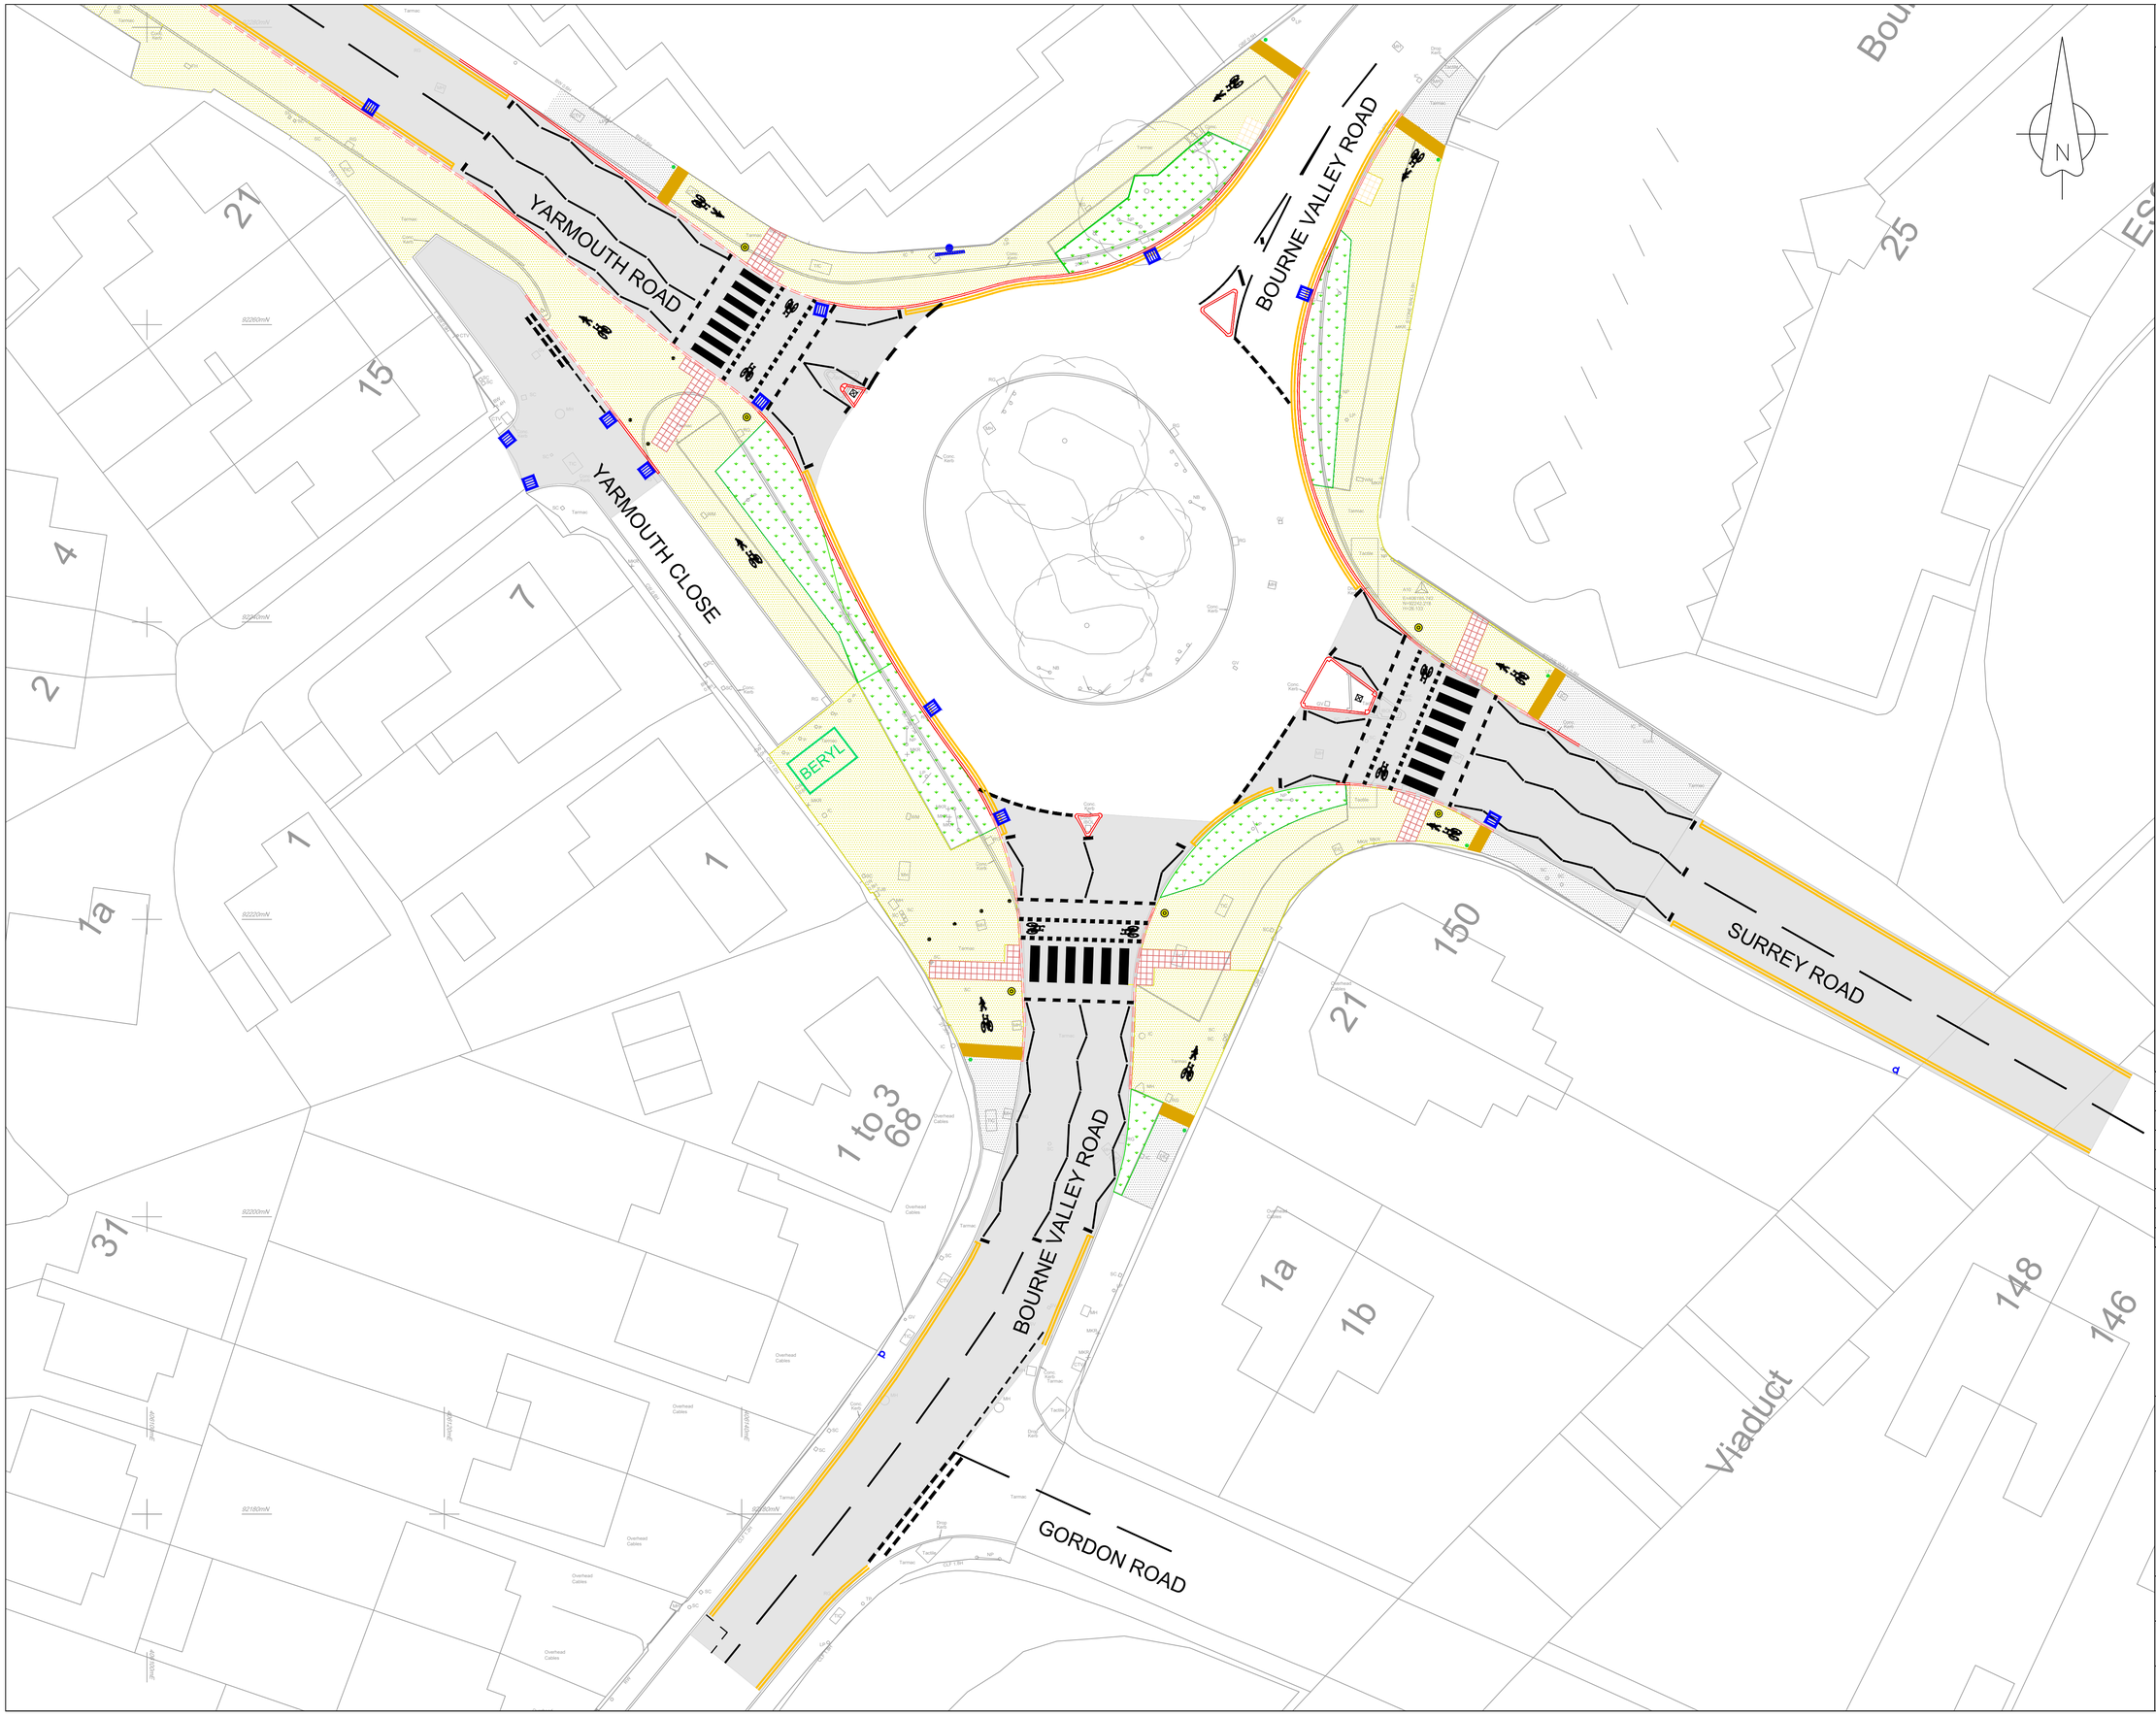

© Crown Copyright and database rights 2022- OS 100019829. BCP Council.
© Bluesky International Ltd and Getmapping Plc 2022.

KEY:

- Precast Concrete HB2 Kerb 125x255
- Precast Concrete BN Kerb 125x150
- Precast Transition DL1 & DR1 Kerb 125x255
- Precast Concrete BN Edgings
- Lining (White)
- Lining (Yellow)
- Tactile paving - Red
- Tactile paving - Buff
- Cordoroys - Shared Space
- Belisha Beacon
- Recycled Plastic Bollard - Socket Fitted
- "Shared Space" Plastic Bollard - Socket Fitted
- Illuminated "Keep Left" Bollard
- 20mph sign
- Pedestrian only
- Shared space
- Verge
- Carriageway
- Raised table
- Proposed plastic gully pot with cycle friendly grate

Rev.	Date	Description
REV B	08/10/2026	Kerbline changes, bollards added
REV A	18/09/2026	First Issue

Customer and Property: Engineering

BCP Council

Project Title:
HIT-P-0049 - Bourne Valley Roundabout & Yarmouth Road

Drawing Title:
Detailed Design General Arrangement Drawing 1 of 2

Drawn:	Checked:	Approved:
FC	SH	SH

Date:	Scales:
18/09/2026	1:200 @ A1

Drawing Number:	Rev:
HITP0049-101-DD-GA-F-B	B

FILEPATH

© Crown Copyright and database rights 2022- OS 100019829. BCP Council.
© Bluesky International Ltd and Getmapping Plc 2022.

YARMOUTH ROAD

WROXHAM ROAD

YARMOUTH ROAD

YARMOUTH ROAD

YARMOUTH CLOSE

BERYL

Branksome House

1 2 6 7

3 8 to 5 13

4

70

77

67

21

15

4

2

7

SM

SM

24

27

1

1

N

KEY:

- Precast Concrete HB2 Kerb 125x255
- Precast Concrete BN Kerb 125x150
- Precast Transition DL1 & DR1 Kerb 125x255
- Precast Concrete BN Edgings
- Lining (White)
- Lining (Yellow)
- Tactile paving - Red
- Tactile paving - Buff
- Cordoroys - Shared Space
- Belisha Beacon
- Recycled Plastic Bollard - Socket Fitted
- "Shared Space" Plastic Bollard - Socket Fitted
- Illuminated "Keep Left" Bollard
- 20mph sign
- Pedestrian only
- Shared space
- Verge
- Carriageway
- Raised table
- Proposed plastic gully pot with cycle friendly grate

Rev.	Date	Description
REV B	08/10/2026	Kerbline changes
REV A	18/09/2026	First Issue

Customer and Property: Engineering

BCP Council

Project Title:
HIT-P-0049 -
Bourne Valley Roundabout
& Yarmouth Road

Drawing Title:
Detailed Design
General Arrangement
Drawing 2 of 2

Drawn:	Checked:	Approved:
FC	SH	SH

Date:	Scales:
18/09/2026	1:200 @ A1

Drawing Number: HITP0049-102-DD-GA-F-B

Rev: B

FILEPATH